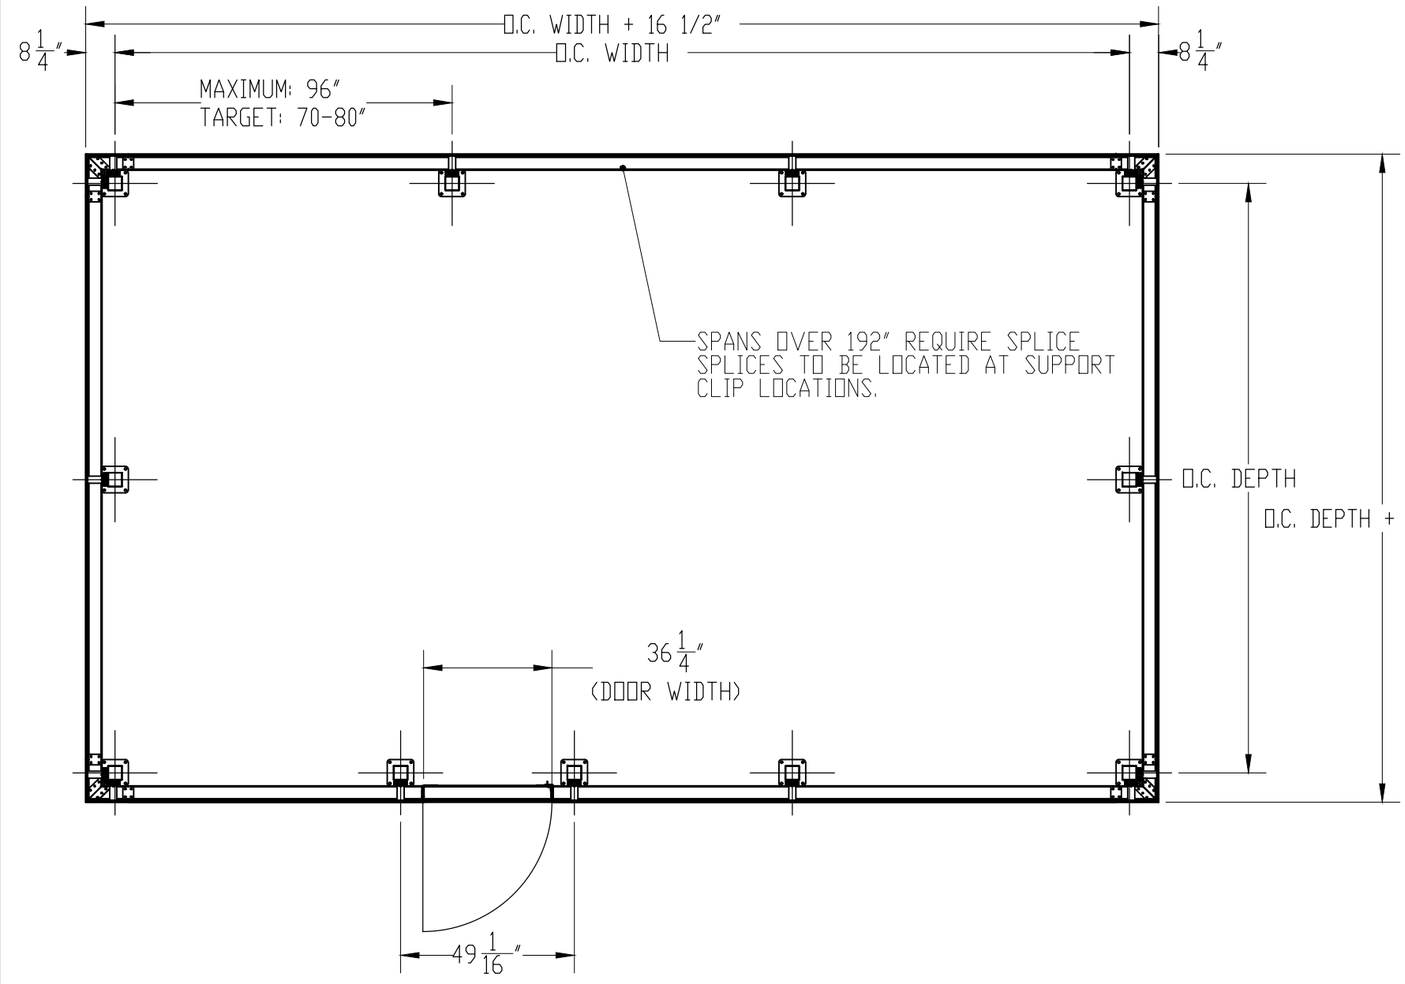

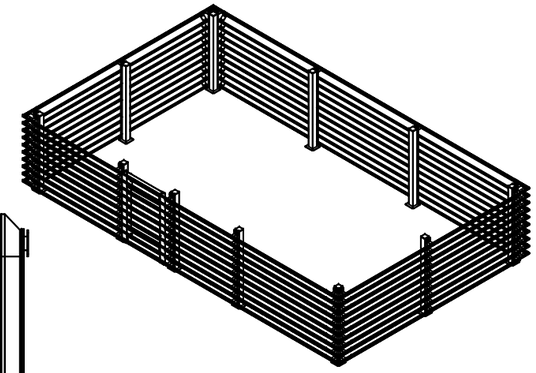

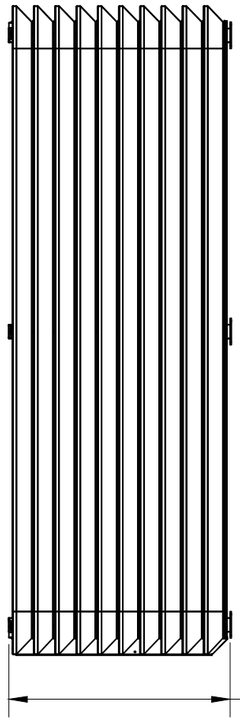

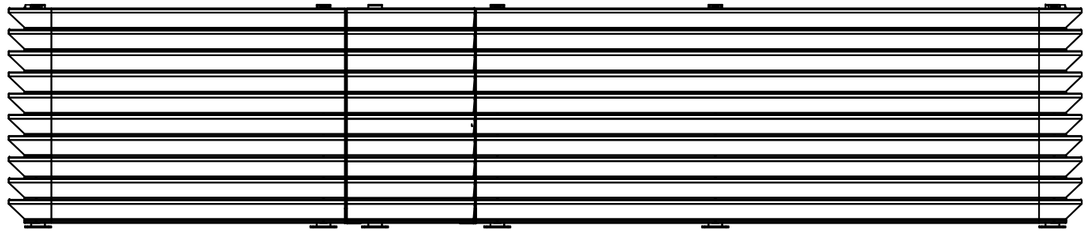

CityScapes®
ARCHITECTURAL
INNOVATIONS

PROPRIETARY AND CONFIDENTIAL
THE INFORMATION CONTAINED IN THIS DRAWING IS THE SOLE PROPERTY OF CITYSCAPES INC.
ANY REPRODUCTION IN PART OR AS A WHOLE WITHOUT THE WRITTEN PERMISSION OF CITYSCAPES INC IS PROHIBITED.

SIZE	DWG. NO.	REV
B	STANDARD Z-FIN WITH DOOR	
NTS	WEIGHT:	SHEET 1 OF 1