70" CANTED STYLE ENVISOR FOOTPRINT

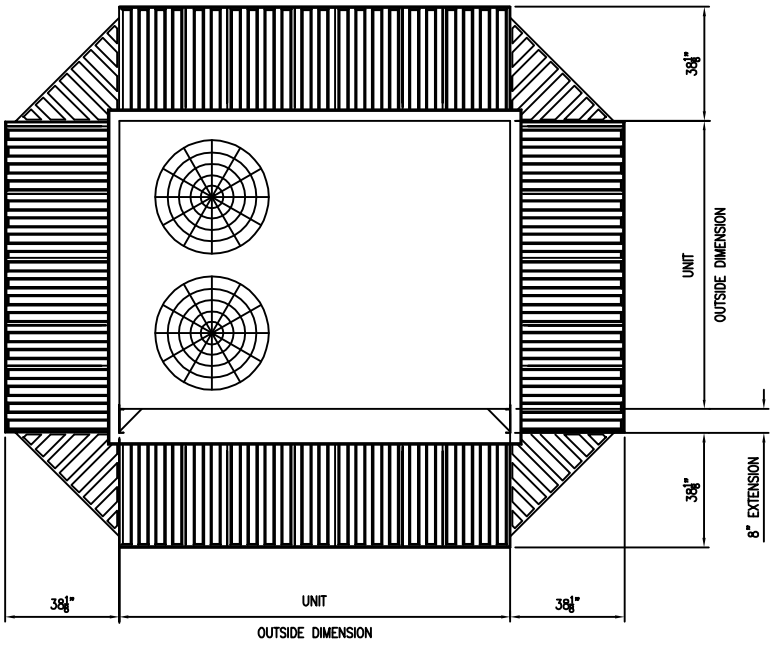

70" CANTED STYLE ENVISOR SECTION

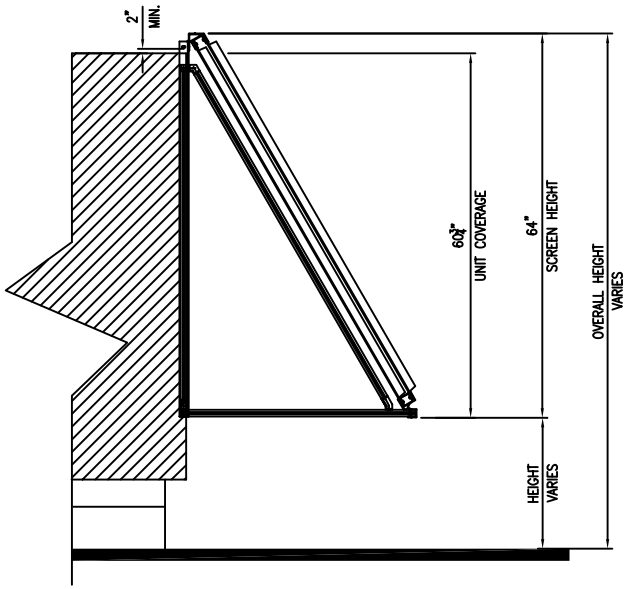

70" CANTED STYLE ENVISOR ELEVATION

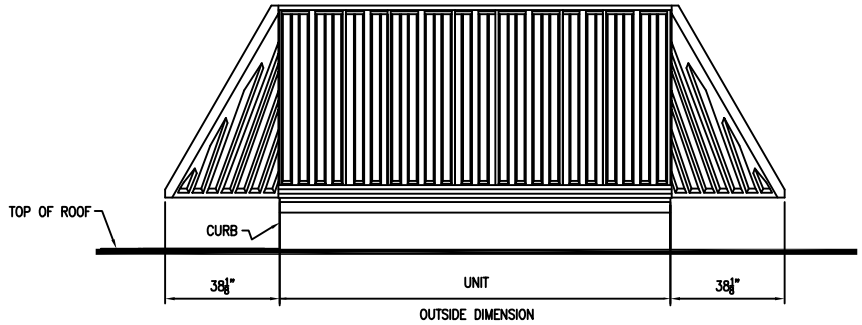

NOTE: The Screen System shown corresponds to a typical construction of the Envisor 70" Canted Style using Flat Rib Panels. This drawing is intended to illustrate general dimensions of the Envisor System when installed on an average Roof Top Unit. Dimensions and specifications of the system can vary depending on the RTU's location to each other and performance characteristics.

cityscapes
architectural innovations
4200 LYMAN COURT
HILLIARD, OH (614) 850-2549

THIS IS AN ORIGINAL UNPUBLISHED DRAWING SUBMITTED FOR YOUR PERSONAL USE IN CONNECTION WITH A PROJECT BEING PLANNED FOR YOU BY CITYSCAPES INTERNATIONAL INCORPORATED IT IS NOT TO BE REPRODUCED, EXHIBITED, OR FABRICATED IN ANY FASHION WITHOUT PERMISSION FROM AN AUTHORIZED OFFICER OF THE COMPANY.

PROJECT DESCRIPTION ENVISOR 70" CANTED STYLE				REVISION REF.# AND DATE		SCALE 3/16" = 1'
PROJECT DESCRIPTION GENERAL SPECIFICATIONS				PAS 02/05/04		SHEET 1 OF 1
CLIENT	CONTACT PERSON		WORK ORDER #			DRAWN BY PAS CHECKED BY
ADDRESS	CITY	STATE	ZIP			DATE FILE CREATED 02/05/04
JOBSITE LOCATION						DWG FILE # 100038
ADDRESS	CITY	STATE	ZIP			